



GRASS VALLEY
A PLACE TO LIVE AND THRIVE

CITY OF GRASS VALLEY

Public Works Department

125 East Main Street
Grass Valley, CA 95945
530-274-4350

Engineering · Maintenance · Water and Wastewater · Parks and Recreation

REQUEST FOR QUOTES

Date: October 8, 2026
To: Paving Contractors
From: Bjorn P Jones, City Engineer

The City of Grass Valley is seeking bids from qualified paving contractors for pavement remediation work in accordance with the following:

Description of Work:

- The City of Grass Valley has identified three minor streets in need of pavement remediation, Glenwood Rd, Fiddick Ln and W Berryhill Dr. The project involves removal and replacement of hot mix asphalt pavement and limited pavement striping on W Berryhill Dr as shown on the attached project plans.
- Timely execution of work is critical to complete construction this Fall. Paving work shall be completed within 10 days of contract execution unless otherwise approved.

General Requirements:

- See attached City of Grass Valley Construction Contract to be executed with selected contractor.

Work Hours:

- Work shall occur between the hours of 7am and 4pm

Traffic Control:

- Provide traffic control in accordance with the City Improvement Standard Detail ST-1 or as approved
- Traffic Control must meet all requirements of the latest edition of the California MUTCD.

Cleanliness and Restoration:

- All asphalt and construction debris shall be disposed of at an approved facility at the contractor's sole expense
- No construction debris or sediment shall enter the City storm drain system.

Paving:

- As shown on the plans, existing asphalt shall be either ground in place or completely removed and disposed of.
- Where grindings are to be utilized as a base layer, material shall be sorted or reprocessed to remove large grindings (3" or greater) graded and leveled to a suitable profile and compacted to obtain an unyielding base layer.
- Restoration shall consist of paving in accordance with City Improvement Standard Detail ST-2, including tack coating of adjoining pavement edges, sand seal coat of all patch pave joints with black sand, and restoration of existing striping as shown

Bids:

- Submit a completed bid sheet by October 20, 2026 in the manner described below:

Email: To bjornj@cityofgrassvalley.com

Mail: To the attention of Bjorn Jones, at

City of Grass Valley
Engineering Division
125 East Main Street
Grass Valley, CA 95945



CITY OF GRASS VALLEY

BID SHEET

2026 PAVEMENT REMEDIATION PROJECT

ITEM NO.	DESCRIPTION	UNIT OF MEAS.	EST. QTY.	UNIT PRICE	TOTAL COST
1	Mobilization	LS	1		
2	3" Remove and Replace HMA (Glenwood Dr)	SF	7,800		
3	3" Remove and Replace HMA (Fiddick Ln)	SF	2,000		
4	3" Remove and Replace HMA (W Berryhill Dr)	SF	18,800		
5	Traffic Striping (Paint)	LS	1		

TOTAL COST _____

NAME OF CONTRACTOR/SUPPLIER _____

BUSINESS ADDRESS _____

CITY, STATE, ZIP _____

TELEPHONE NUMBER _____

EMAIL _____

CA CONTRACTOR LICENSE # (IF APPLICABLE) _____

CONTRACTOR DIR # _____


THIS BID SHEET CONSTITUTES A WRITTEN BID BY THE CONTRACTOR/SUPPLIER TO PERFORM THE WORK/PROVIDE THE MATERIALS INDICATED AND TO COMPLY WITH THE CITY'S GENERAL REQUIREMENTS (ATTACHED IF APPLICABLE)

SIGNATURE: _____

DATE: _____

NAME/TITLE: _____

H:\DESIGN\GMNT\Annual Street Maint (61220)\26-27\Repaving Project\2026 Street Remediation.dwg

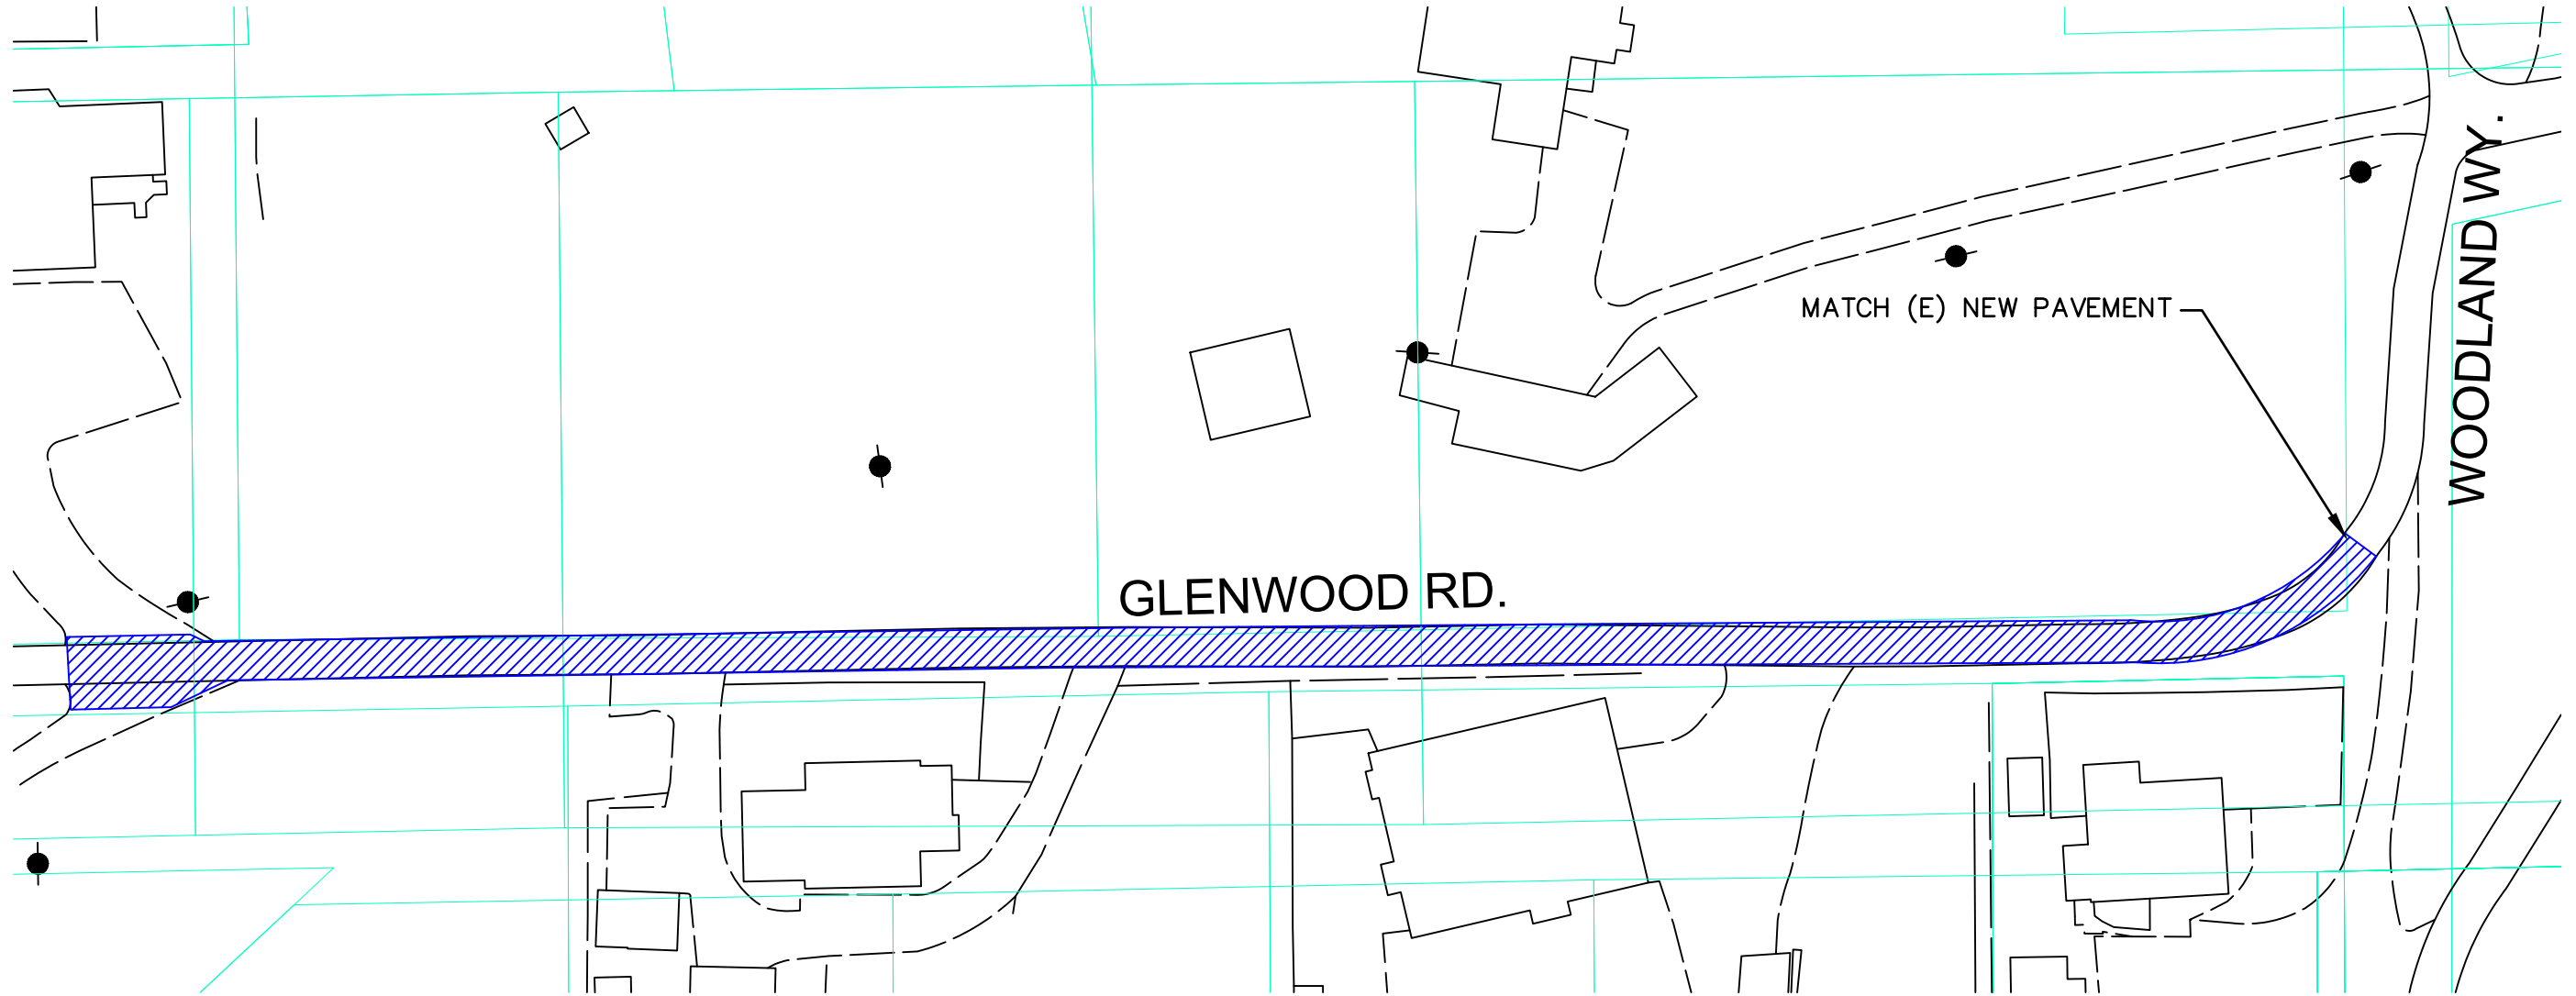

CONSTRUCTION PLAN -
GLENWOOD RD
SCALE 1" = 50'

LEGEND




3" REMOVE AND REPLACE HMA

CONSTRUCTION NOTES

1. CONTRACTOR IS RESPONSIBLE FOR VERIFYING LOCATION AND DEPTH OF ALL UTILITIES PRIOR TO START OF CONSTRUCTION.
2. EXISTING CONCRETE AND ASPHALT CONCRETE SHALL BE SAWCUT AND REMOVED TO NEAT CLEAN LINES AS NEEDED TO CONSTRUCT IMPROVEMENTS SHOWN
3. THE LIMITS OF HMA REMOVAL AND REPLACEMENT SHOWN ARE APPROXIMATE. EXACT LOCATIONS TO BE MARKED IN THE FIELD AND APPROVED BY THE ENGINEER PRIOR TO GRINDING.
4. EXISTING ASPHALT SHALL BE GROUND/PULVERIZED IN PLACE, SORTED TO REMOVE GRINDINGS LARGER THAN 3", GRADED AND COMPACTED TO OBTAIN AN UNYIELDING BASE LAYER.
5. NEW HMA PAVING SHALL CONFORM TO EXISTING DRIVEWAYS, WALKWAYS, AND TRAVEL LANE EDGES AND SHALL BE SLOPED TO ALLOW DRAINAGE TO FREELY FLOW FROM NEW PAVEMENT SURFACES TO EXISTING GUTTERS/ DRAIN INLET
6. JOINT LINES OF NEW PAVEMENT AND EXISTING SHALL BE SAND SEAL COATED.

H:\DESIGN\GMNT\Annual Street Maint (61220)\26-27\Repaving Project\2026 Street Remediation.dwg

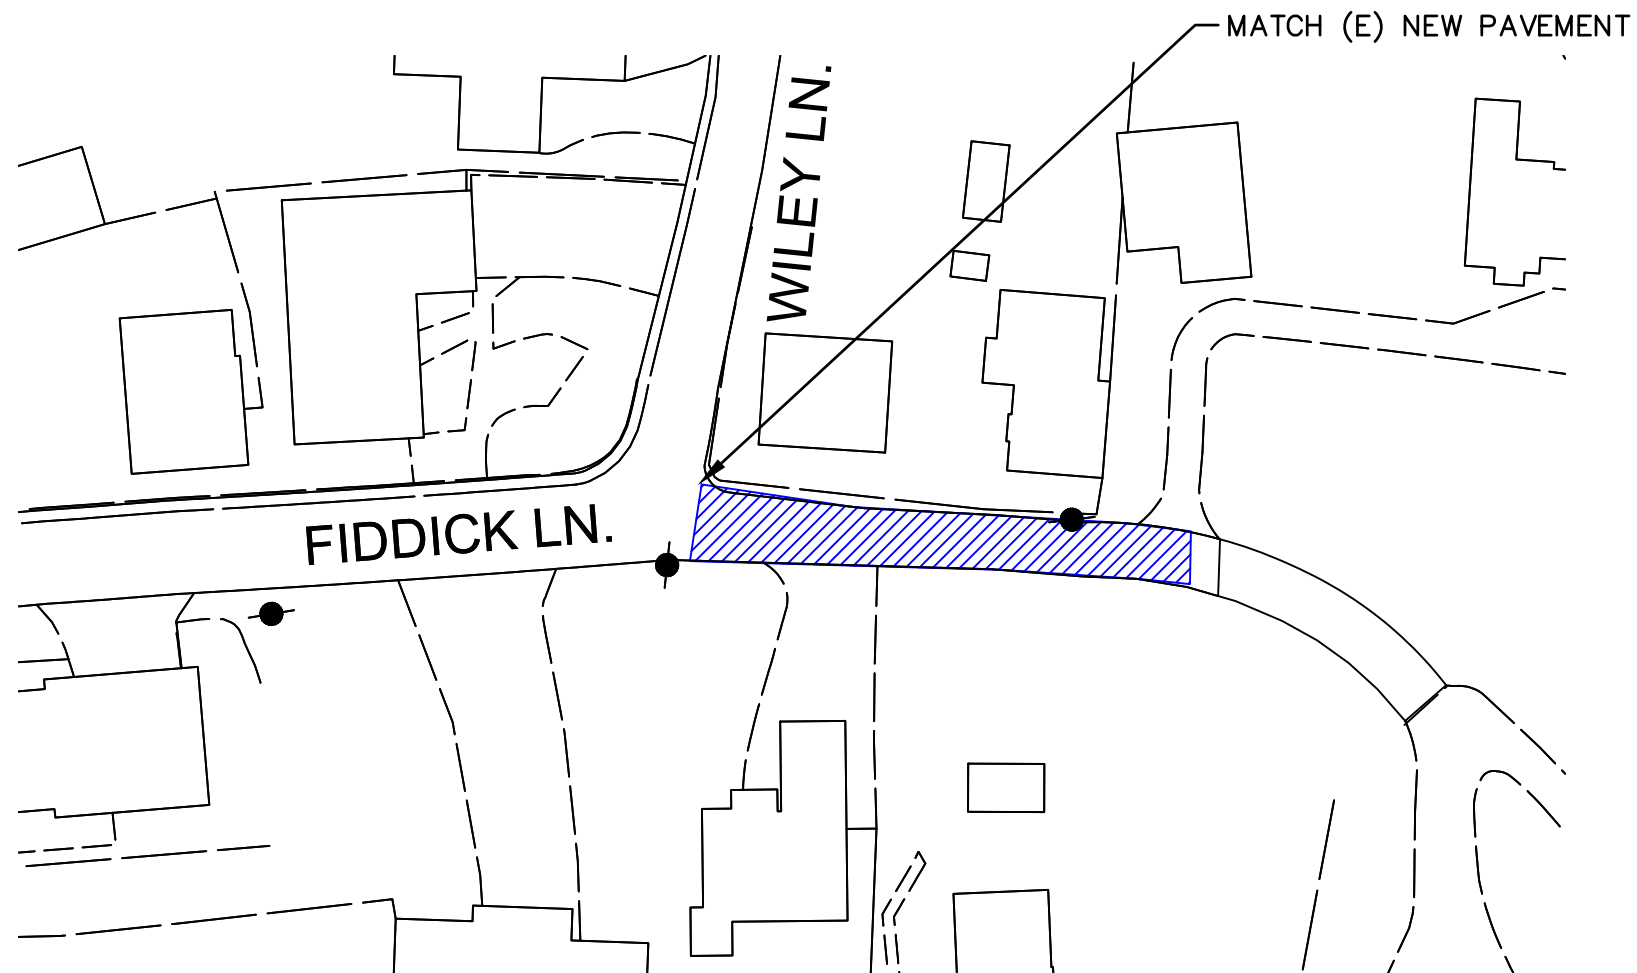

CONSTRUCTION PLAN -
FIDDICK LN
SCALE 1" = 50'

LEGEND




3" REMOVE AND REPLACE HMA

CONSTRUCTION NOTES

1. CONTRACTOR IS RESPONSIBLE FOR VERIFYING LOCATION AND DEPTH OF ALL UTILITIES PRIOR TO START OF CONSTRUCTION.
2. EXISTING CONCRETE AND ASPHALT CONCRETE SHALL BE SAWCUT AND REMOVED TO NEAT CLEAN LINES AS NEEDED TO CONSTRUCT IMPROVEMENTS SHOWN
3. THE LIMITS OF HMA REMOVAL AND REPLACEMENT SHOWN ARE APPROXIMATE. EXACT LOCATIONS TO BE MARKED IN THE FIELD AND APPROVED BY THE ENGINEER PRIOR TO GRINDING.
4. EXISTING ASPHALT SHALL BE GROUND/PULVERIZED IN PLACE, SORTED TO REMOVE GRINDINGS LARGER THAN 3", GRADED AND COMPACTED TO OBTAIN AN UNYIELDING BASE LAYER.
5. NEW HMA PAVING SHALL CONFORM TO EXISTING DRIVEWAYS, WALKWAYS, AND TRAVEL LANE EDGES AND SHALL BE SLOPED TO ALLOW DRAINAGE TO FREELY FLOW FROM NEW PAVEMENT SURFACES TO EXISTING GUTTERS/ DRAIN INLET
6. JOINT LINES OF NEW PAVEMENT AND EXISTING SHALL BE SAND SEAL COATED.

H:\DESIGN\GMNT\Annual Street Maint (61220)\26-27\Repaving Project\2026 Street Remediation.dwg

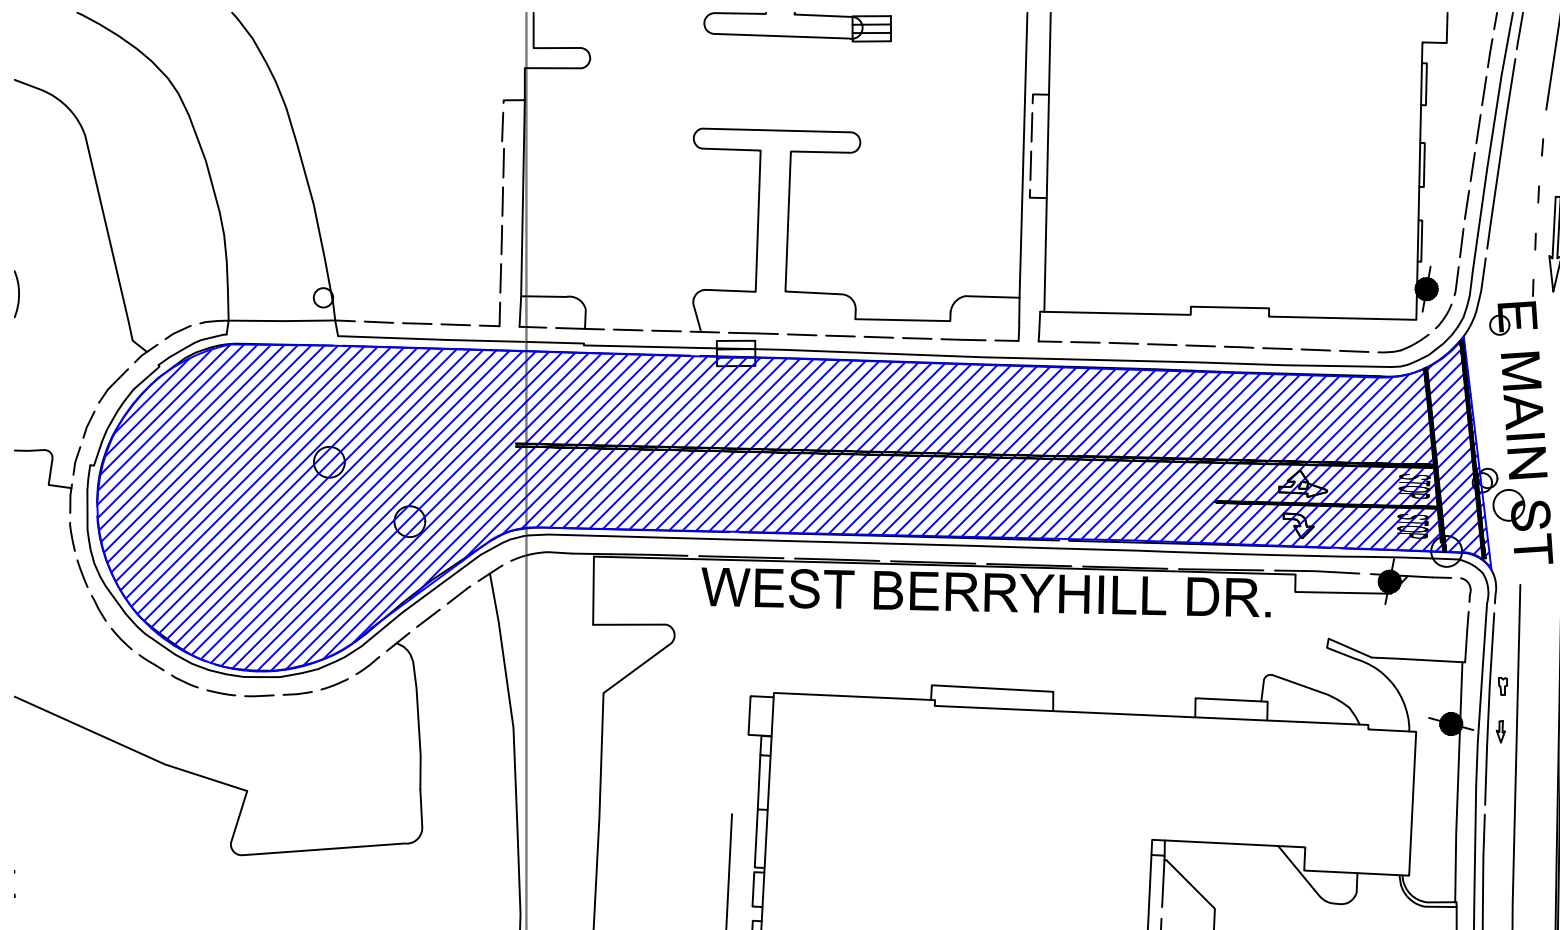

CONSTRUCTION PLAN -
W BERRYHILL DR
SCALE 1" = 50'

LEGEND



3.5" REMOVE AND REPLACE HMA



WHITE PAINTED STRIPING AND MARKINGS
PER CALTRANS ST PLANS

CONSTRUCTION NOTES

1. CONTRACTOR IS RESPONSIBLE FOR VERIFYING LOCATION AND DEPTH OF ALL UTILITIES PRIOR TO START OF CONSTRUCTION.
2. EXISTING CONCRETE AND ASPHALT CONCRETE SHALL BE SAWCUT AND REMOVED TO NEAT CLEAN LINES AS NEEDED TO CONSTRUCT IMPROVEMENTS SHOWN
3. THE LIMITS OF HMA REMOVAL AND REPLACEMENT SHOWN ARE APPROXIMATE. EXACT LOCATIONS TO BE MARKED IN THE FIELD AND APPROVED BY THE ENGINEER PRIOR TO GRINDING.
4. NEW HMA PAVING SHALL BE PLACED IN 2 LIFTS. AN APPROXIMATE 1.5" LEVELING COURSE AND A 2" FINISH COURSE
5. NEW HMA PAVING SHALL CONFORM TO EXISTING DRIVEWAYS, WALKWAYS, AND TRAVEL LANE EDGES AND SHALL BE SLOPED TO ALLOW DRAINAGE TO FREELY FLOW FROM NEW PAVEMENT SURFACES TO EXISTING GUTTERS/ DRAIN INLET
6. JOINT LINES OF NEW PAVEMENT AND EXISTING SHALL BE SAND SEAL COATED.

CONTRACT NO. _____

**CITY OF GRASS VALLEY
PUBLIC WORKS DEPARTMENT
ENGINEERING DIVISION**

CONSTRUCTION CONTRACT

THIS CONTRACT is made on the date set forth below, by and between the CITY OF GRASS VALLEY, a municipal corporation within the State of California (hereinafter "CITY"), and _____, a type in business form and state of license i.e. California Corporation, (hereinafter "CONTRACTOR"). The CITY and CONTRACTOR for the consideration hereinafter mentioned agree as follows:

ARTICLE 1: SCOPE OF WORK

- 1.1. CONTRACTOR agrees to furnish all work, labor, tools, materials, transportation, equipment, services, and other means of construction necessary to perform and complete in a good and workmanlike manner, those certain improvements as called for, and in the manner designated in, and in strict conformity with Contract No. _____ entitled: 2026 PAVEMENT REMEDIATION PROJECT, hereafter "PROJECT", in compliance with the Contract Documents as described in Article 3.
- 1.2. CONTRACTOR understands and agrees that the work, labor, tools, materials, transportation, equipment, incidentals, services and other means of construction for the Project shall be furnished and the work performed as required in the Contract Documents under the sole direction and control of CONTRACTOR, and subject to the inspection and approval of the CITY, or its representatives.

ARTICLE 2: CONTRACT PRICE

- 2.1. The CITY agrees to pay and the CONTRACTOR agrees to accept, in full payment for the work above agreed to be done, the sum of _____ (\$ _____) subject to additions and deductions as provided in the Contract Documents.

ARTICLE 3: CONTRACT DOCUMENTS

- 3.1. The complete Contract consists of the following documents, to wit:
Notice to Contractors
Executed Proposal, including the Bidder's Bond and Non-Collusion Affidavit
Construction Contract
Project Plans for this Project
Project Provisions
City of Grass Valley Improvement Standards
Executed Performance Bond
Executed Labor and Materials Bond
Labor Code Section 1861 Certification
List of Subcontractors
- 3.2. Any and all obligations of the CITY and the CONTRACTOR are fully set forth and described in the above documents. All of the above documents are intended to be interpreted so that any work called for in one and not mentioned in another or vice versa is to be executed as if mentioned in all said documents. The documents comprising the complete Contract are sometimes collectively referred to as the Contract Documents.

ARTICLE 4: TIME FOR PERFORMANCE

- 4.1. The Commencement date for determination of the time for completion shall be the date the City

engineer directs the CONTRACTOR to proceed, as stated in the Notice to Proceed. The CONTRACTOR shall complete all work required by the Contract within the agreed upon time period after said commencement date, as adjusted and provided for in the Contract Documents.

ARTICLE 5: INDEMNITY & HOLD HARMLESS

- 5.1. The CITY, and all its officers, agents, employees, outside parties hired to inspect and/or design the work, and volunteers thereof connected with the work, including but not limited to, the City Engineer and the Engineer, shall not be answerable or accountable in any manner for the loss or damage to any of the materials or other things used or employed in performing the work; for injury to or death of any person, either worker or the public; or damage to property from any cause which may have been prevented by CONTRACTOR or his or her workers or anyone employed by him/her.
- 5.2. CONTRACTOR shall be responsible for any liability imposed by law and for injuries to or death of any person including, but not limited to, workers and the public, or damage to property resulting from defects or obstructions or from any cause whatsoever during the progress of the work or at any time before its acceptance.
- 5.3. The CONTRACTOR shall indemnify and save harmless the CITY, and its officials, officers, agents, employees, or consultants and volunteers thereof connected with the work, including but not limited to, the City Engineer and the Engineer, from all claims, suits, or actions of every name, kind, and description brought forth on or on account of injuries to or death of any person, including but not limited to, workers or the public or damage to property resulting from the performance of the contract except as otherwise provided by statute or section 5.6 below. CONTRACTOR's duty to indemnify and save harmless include the duties to defend as set forth in Civil Code Section 2778.
- 5.4. With respect to third party claims against the CONTRACTOR, the CONTRACTOR waives any and all rights to any type of express or implied indemnity against the CITY, its officials, officers, employees, agents, consultants, or volunteers.
- 5.5. It is the intent of the parties that the CONTRACTOR will indemnify and hold harmless the CITY, its officers, employees, agents and volunteers, from any and all claims, suits, or actions as set forth above, regardless of the existence or degree of fault or negligence on the part of the CITY, the CONTRACTOR, the subcontractors or employees of any of these, other than the sole or gross negligence of the CITY, its officials, officers, employees, agents, consultants, or volunteers.
- 5.6. In compliance with and pursuant to Government Code § 4215, CITY shall assume the responsibility, between the parties to the contract, for the timely removal, relocation, or protection of existing main- or trunk-line utility facilities located on the site of any construction project that is a subject of the contract, if such utilities are not identified by CITY in the plans and specifications made a part of the invitation for bids. CITY shall compensate CONTRACTOR for its reasonable and actual costs of locating, repairing damage not due to the failure of the CONTRACTOR to exercise reasonable care, and removing or relocating such utility facilities not indicated in the plans and specifications with reasonable accuracy, and for equipment on the project necessarily idled during such work. CONTRACTOR shall not be assessed liquidated damages for delay in completion of the project when such delay was caused by the failure of CITY or the owner of the utility to provide for removal or relocation of such utility facilities.

ARTICLE 6: INSURANCE

- 6.1. Throughout the period of this agreement, the CONTRACTOR shall provide the following minimum insurance coverage as listed below. CONTRACTOR shall file with CITY certificate(s) of Insurance and endorsements, in a form acceptable to CITY, and consistent with this agreement at the time of execution of this agreement. The insurance company must be acceptable to CITY, with a Best's Rating of no less than A:VII. Documentation of such rating acceptable to the CITY shall be provided at the same time Insurance Certificates are submitted. The Current evidence of coverage provided to the City shall be for the entire required period of insurance, including the one (1) year warranty period.

6.1.1 Any deductibles must be declared to, and approved by, the City.

6.2. In the event any of the required policies are canceled or expire before the completion of the project and the CONTRACTOR does not furnish a new certificate(s) of insurance before cancellation or expiration, the CITY may obtain the required insurance and deduct the premium(s) from Contract monies due the CONTRACTOR.

6.3. **WORKER'S COMPENSATION AND EMPLOYERS LIABILITY INSURANCE:**

6.3.a. The CONTRACTOR shall maintain adequate Workers' Compensation Insurance under the Laws of the State of California. CONTRACTOR shall fully comply with the provisions of Section 3700 of the Labor Code, which requires every employer to be insured against liability for Workers' Compensation or to undertake self-insurance in accordance with the provisions of that Code, before commencing the performance of the work.

6.3.b. By CONTRACTOR'S signature hereunder, CONTRACTOR certifies that he/she is aware of the provisions of Section 3700 of the California Labor Code which require every employer to be insured against liability for workers' compensation or to undertake self-insurance in accordance with the provisions of that Code, and he/she will comply with such provisions before commencing the performance of this Contract.

6.3.c. If such insurance is underwritten by any agency other than State Compensation Fund, such agency shall be a company authorized to do business in the State of California.

6.3.d. CONTRACTOR shall require all subcontractors to maintain adequate Workers' Compensation Insurance. Certificates of such Workers' Compensation shall be filed forthwith with the CITY upon demand.

6.3.e. Worker's Compensation Insurance shall be provided as required by any applicable law or regulation. Employer's liability insurance shall be provided in amounts not less than the following:

- One Million dollars (\$1,000,000) each accident for bodily injury by accident
- One Million dollars (\$1,000,000) policy limit for bodily injury by disease
- One Million dollars (\$1,000,000) each employee for bodily injury by disease

6.3.f. If there is an exposure of injury to CONTRACTOR'S employees under the U.S. Longshoremen's and Harbor Worker's Compensation Act, the Jones Act, or under laws, regulations, or statutes applicable to maritime employees, coverage shall be included for such injuries or claims.

6.3.g. Each Worker's Compensation policy shall be endorsed with the following specific language:

Cancellation Notice: "This policy shall not be canceled or materially changed without first giving thirty (30) days prior written notice to the City of Grass Valley."

Waiver of Subrogation: "The Insurance Company agrees to waive all rights of subrogation against the Entity, its elected or appointed officials, agents, employees and volunteers for losses paid under the terms of this policy which arise from the work performed by the Named Insured for the Entity."

6.4. **GENERAL LIABILITY INSURANCE:**

6.4.a. Comprehensive General Liability or Commercial General Liability insurance no less broad than ISO form CG 00 01, covering all operations by or on behalf of CONTRACTOR, providing insurance for bodily injury liability and property damage liability for the limits of liability indicated below and including coverage for: premises, operations; products and completed operations; contractual liability insuring the obligations assumed by CONTRACTOR in this Agreement; broad form property damage (including completed operations); explosion,

collapse, and underground hazards; personal injury liability.

6.4.b. Except with respect to bodily injury and property damage included within the products and completed operations hazards, the aggregate limits, where applicable, shall apply separately to CONTRACTOR'S work under the Contract. One of the following forms is required: Commercial General Liability (Occurrence); or Commercial General Liability (Claims Made).

6.4.c. If CONTRACTOR carries a Commercial General Liability (Occurrence) policy:

1. The limits of liability shall not be less than:
 - One Million dollars (\$1,000,000) each occurrence (combined single limit for bodily injury and property damage)
 - One Million dollars (\$1,000,000) for Personal Injury Liability
 - Two Million dollars (\$2,000,000) for Products-Completed Operations
 - Two Million dollars (\$2,000,000) General Aggregate
2. If the policy does not have an endorsement providing that the General Aggregate Limit applies separately, or if defense costs are included in the aggregate limits, then the required aggregate limits shall be Two Million dollars (\$2,000,000).

6.4.d. Special Claims Made Policy Form Provisions:

CONTRACTOR shall not provide a Commercial General Liability (Claims Made) policy without the prior written consent of CITY, which consent, if given, shall be subject to the following conditions:

1. The limits of liability shall not be less than:
 - One Million dollars (\$1,000,000) each Occurrence (combined single limit for bodily injury and property damage)
 - One Million dollars (\$1,000,000) for Personal Injury Liability
 - Two Million dollars (\$2,000,000) Aggregate for Products Completed Operations
 - Two Million dollars (\$2,000,000) General Aggregate
2. The insurance coverage provided by CONTRACTOR shall contain language providing coverage up to one (1) year following the completion of the Contract to provide insurance coverage for the hold harmless provisions herein if the policy is a Claims Made Policy.

6.5. CONFORMITY OF COVERAGES:

6.5.a. If more than one policy is used to meet the required coverages, such as a separate umbrella policy, such policies shall be consistent with all other applicable policies used to meet these minimum requirements. For example, all policies shall be Occurrence Liability policies, or all shall be Claims Made Liability policies if approved by the CITY as noted above. In no case shall the types of coverages be different.

6.6. ADDITIONAL REQUIREMENTS:

6.6.a. Premium Payments: Insurers shall have no recourse against the CITY, its funding agencies, its officers and employees, or any of them for payment of any premiums or assessments under any policy.

6.6.b. Policy Deductibles: The CONTRACTOR shall be responsible for all deductibles in all of CONTRACTOR'S insurance policies. The amount of deductibles for insurance coverage required herein should be reasonable and subject to CITY'S approval.

- 6.6.c. CONTRACTOR'S Obligations: CONTRACTOR'S indemnity and other obligations shall not be limited by the foregoing insurance requirements and shall survive the expiration of this agreement.
- 6.6.d. Material Breach: Failure of the CONTRACTOR to maintain the insurance required by this agreement, or to comply with any of the requirements of this section, shall constitute a material breach of the entire agreement.
- 6.6.e. Duration of Coverage: City must be an additional insured for completed operations for a period of one (1) year after completion of the work.
- 6.6.f. Project Reference: The Comprehensive or Commercial General Certificate of Insurance must reference the project specifically by project title.

6.7. ENDORSEMENTS:

- 6.7.a. Each Comprehensive or Commercial General Liability policy shall be endorsed with the following specific language:

Cancellation Notice: "This policy shall not be canceled, materially reduced, or materially changed without first giving thirty (30) days prior written notice to the City of Grass Valley."

Waiver of Subrogation: "The Insurance Company agrees to waive all rights of subrogation against the City of Grass Valley, its elected or appointed officials, agents, employees and volunteers for losses paid under the terms of this policy which arise from the work performed by the Named Insured for the City of Grass Valley."

"Provisions Regarding the Insured's Duties: " Any failure to comply with reporting provisions of the policy or breaches or violations of warranties shall not affect coverage provided to the Entity, its elected or appointed officers, officials, employees or volunteers."

"Except as stated above, nothing herein shall be held to waive, alter or extend any of the limits, conditions, agreements or exclusions of the policy to which this endorsement is attached."

"The City of Grass Valley, and additional insureds, and all insureds officers, agents, outside parties hired to inspect and/or design the work, employees, and volunteers are to be covered as insured for all liability arising out of the operations by or on behalf of the named insured in the performance of this Agreement."

The City of Grass Valley's policy of insurance shall be excess and noncontributing: "The insurance provided by the Contractor, including any excess liability or umbrella form coverage, is primary coverage to the City of Grass Valley and additional insureds, with respect to any insurance or self-insurance programs maintained by the City of Grass Valley and additional insureds, and no insurance held or owned by the City of Grass Valley and additional insureds shall be called upon to contribute to a loss."

6.8. AUTOMOBILE LIABILITY INSURANCE:

- 6.8.a. CONTRACTOR shall provide Automobile Liability insurance covering bodily injury and property damage in an amount no less than One Million dollars (\$1,000,000) combined single limit for each occurrence.
- 6.8.b. Covered vehicles shall include owned, non-owned, and hired automobiles/trucks.
- 6.8 c. Endorsements: The endorsements listed above for each Comprehensive or General Liability Policy shall also apply to the Automobile Liability Policy.
- 6.8 d. Required Evidence of Coverage: Properly completed Certificate of Insurance.

ARTICLE 7: PRECEDENCE IN CONFLICTING DOCUMENTS

- 7.1. It is further expressly agreed by and between the parties hereto that should there be any conflict between the terms of this instrument and the bid or proposal of said CONTRACTOR, then this instrument shall control and nothing herein shall be considered as acceptance of any terms of that proposal conflicting herewith.

ARTICLE 8: BOND REQUIREMENTS

- 8.1. CONTRACTOR shall furnish both a Faithful Performance Bond and a Payment Bond (hereinafter collectively "Bonds") in the full amount of the Contract on the forms provided by the CITY. CITY shall retain the Performance Bond for a one-year guarantee period from the date of the CITY'S acceptance of the work.
- 8.2. The bonds shall be obtained from a California admitted surety licensed by the State of California to act as surety upon bonds and undertakings and which maintains in this State at least one office for the conduct of its business. The surety shall furnish reports as to its financial condition from time to time upon request by CITY.
- 8.3. In case of any conflict between the terms of the Contract and the terms of the Bonds, the terms of the Contract shall control and the Bonds shall be deemed to be amended thereby.
- 8.4. CONTRACTOR agrees to obtain the consent of the surety, if required, to any change, extension of time, alteration, or addition to any of the terms of the Contract Documents.

ARTICLE 9: COMPLIANCE WITH LAWS

- 9.1. CONTRACTOR is an independent contractor and shall, at its sole cost and expense comply with all laws, rules, ordinances and regulations of all governing bodies having jurisdiction over the work, obtain all necessary permits (unless the Contract Documents specifically state elsewhere that CITY shall obtain a particular permit) and licenses therefore, pay all manufacturers' taxes, sales taxes, use taxes, processing taxes, and all Federal and State taxes, insurance and contributions for social security and unemployment which are measured by wages, salaries or any remuneration paid to CONTRACTOR'S employees, whether levied under existing or subsequently enacted laws, rules or regulations. CONTRACTOR shall also pay all property tax assessments on materials or equipment used until acceptance by CITY. If any discrepancy or inconsistency is discovered in any of the Contract Documents in relation to any such law, rule, ordinance, regulation, order, or decree, the CONTRACTOR shall forthwith report the same to the CITY in writing.
- 9.2. Without limitation, materials furnished and performance by CONTRACTOR hereunder shall comply with Safety Orders of the Division of Industrial Safety, State of California, Federal Safety regulations of the Bureau of Labor, Department of Labor; and any other applicable state or federal regulations.
- 9.3. CONTRACTOR, upon request, shall furnish evidence satisfactory to CITY that any or all of the foregoing obligations have been or are being fulfilled. CONTRACTOR warrants to CITY that it is licensed by all applicable governmental bodies to perform this Contract and will remain so licensed throughout the progress of the work, and that it has, or will have, throughout the progress of the work, the necessary experience, skill, and financial resources to perform this Contract.
- 9.4. CONTRACTOR is required to ensure that material safety data sheets (MSDS's) for any material requiring a MSDS pursuant to any federal or state law are available in a readily accessible place on the Project premises. CONTRACTOR is also required to ensure (a) the proper labeling of any substance brought onto the Project premises by CONTRACTOR or any subcontractors or material suppliers, and (b) that the person(s) working with the material, or within the general area of the material, are appropriately informed about the hazards of the substance and follow proper handling and protection procedures.
- 9.5. CONTRACTOR is required to comply with Health & Safety Sections 25249.5 et seq. (Prop. 65),

which requires the posting and giving of notice to persons who may be exposed to any chemical known to the State of California to cause cancer.

- 9.6.** CONTRACTOR shall comply with Title VI of the Civil Rights Act of 1964 (PL 88-352) and all regulations or other requirements issued pursuant to that Act, including, without limitation, United States Department of Agriculture nondiscrimination regulations found at 7 CFR Part 15.
- 9.7.** CONTRACTOR shall give notice of hazardous materials and certain changed conditions in jobs involving trenching more than four feet deep, in accordance with Public Contract Code § 7104.
- 9.8.** CONTRACTOR and CITY shall comply with the following provisions
- Public Contract Code § 6109 prohibits a contractor from performing work with a subcontractor who is debarred pursuant to Labor Code §§ 1777.1 or 1777.7.
 - Public Contract Code §§ 9204, 20104 requires the City and contractors to follow a claims resolution process for public works contract disputes
 - Article 1.5 (commencing at Section 20104) of Division 2, Part 3 of the Public Contract Code regarding the resolution of public works claims of less than \$375,000. Article 1.5 mandates certain procedures for the filing of claims and supporting documentation by Contractor, for the response to such claims by the Agency, for a mandatory meet and confer conference upon the request of Contractor, for mandatory nonbinding mediation in the event litigation is commenced, and for mandatory judicial arbitration upon the parties' failure to resolve the dispute through mediation. This AGREEMENT hereby incorporates the provisions of Article 1.5 as though fully set forth herein.
 - Public Contract Code §§ 10263, 22300 which allow CONTRACTOR to substitute securities for any monies withheld by the AGENCY to ensure performance under the Contract.
 - Pursuant to Labor Code § 1776 each contractor and subcontractor shall keep accurate payroll records, showing the name, address, social security number, work classification, straight time and overtime hours worked each day and week, and the actual per diem wages paid to each journeyman, apprentice, worker, or other employee employed by him or her in connection with the public work. The payroll records enumerated here shall be verified and shall be available for inspection at all reasonable hours as required by Labor Code § 1776.
 - Each payroll record shall contain or be verified by a written declaration that it is made under penalty of perjury, stating both of the following:
 - The information contained in the payroll record is true and correct.
 - The employer has complied with the requirements of Labor Code §§ 1771, 1811, and 1815 for any work performed by his or her employees on the public works project.
 - CONTRACTOR shall maintain any and all ledgers, books of account, invoices, vouchers, canceled checks, and other records or documents evidencing or relating to charges for services or expenditures and disbursements charged to CITY under this Agreement for a minimum of three years, or for any longer period required by law, from the date of final payment to CONTRACTOR under this Agreement. All such documents shall be made available for inspection, audit, and/or copying at any time during regular business hours, upon oral or written request of CITY. In addition, pursuant to Government Code Section 8546.7, all such documents and this Agreement shall be subject to the examination and audit of the State Auditor, at the request of CITY or as part of any audit of CITY, for a period of three years after final payment under the Agreement.
 - Public Contract Code § 10198.2 requires CONTRACTOR to provide an enforceable commitment that it and its subcontractors at every tier will use a skilled and trained workforce to perform all work on the project or contract that falls within an apprenticeable occupation in the building and construction trades, in accordance with Chapter 2.9 (commencing with

Section 2600) of Part 1 of that Code.

- California Labor Code § 1725.5 requires CONTRACTOR be registered with the Department of Industrial Relations; possess applicable licenses in accordance with Chapter 9 of Division 3 of the Business and Professions Code; not have any delinquent liability for any assessment of back wages or related damages; not currently be debarred from public works; and be lawfully registered with no outstanding renewal fees.
- CONTRACTOR must comply with statutory requirements relating to certified copies of payroll, pursuant to California Labor Code § 1776.
- CONTRACTOR must comply with the statutory requirements relating to the employment of apprentices, including the payment of prevailing wages for required pre-employment training or testing, pursuant to California Labor Code § 1777.5, for contracts of \$30,000 or more.
- CONTRACTOR shall strictly adhere to the provisions of the Labor Code regarding the 8-hour day and the 40-hour week, overtime, Saturday, Sunday and holiday work and nondiscrimination because of race, religious creed, color, national origin, ancestry, physical disability, mental disability, medical condition, marital status, sex or sexual orientation, except as provided in Section 12940 of the Government Code. Pursuant to the provisions of the Labor Code, eight hours' labor shall constitute a legal day's work. Work performed by the Contractor's employees in excess of eight hours per day, and 40 hours during any one week, must include compensation for all hours worked in excess of eight hours per day, or 40 hours during any one week, at not less than one and one-half times the basic rate of pay. The CONTRACTOR shall forfeit as a penalty to CITY \$25.00 or any greater penalty set forth in the Labor Code for each worker employed in the execution of the work by the CONTRACTOR or by any Subcontractor of the CONTRACTOR, for each Calendar Day during which such worker is required or permitted to the work more than eight hours in one Calendar Day or more than 40 hours in any one calendar week in violation of the provisions of said Labor Code.

ARTICLE 10: PROGRESS SCHEDULE

- 10.1.** The CONTRACTOR shall submit within 10 days after execution of the Contract a detailed work schedule or schedules that details the actions of the CONTRACTOR and Subcontractors working at the Site. This schedule(s) shall show the dates at which the CONTRACTOR will start and complete the several parts of the work and shall conform to the completion time specified in the Contract. The CITY may comment on the work schedule. Acceptance of the schedule by CITY shall not constitute approval of the Plan by CONTRACTOR for completion of the work
- 10.2.** The CONTRACTOR shall review and, if necessary, revise the progress schedule at least once a month. In any event, the CONTRACTOR shall submit a current schedule to the Engineer at the Engineer's request at any time during the Contract period.
- 10.3.** No progress payments will be made for any work performed until a satisfactory schedule has been submitted and approved by the Engineer. An updated schedule shall be required from the CONTRACTOR if the project falls 10 working days behind schedule. For delays or portions of delays for which the CONTRACTOR is responsible, no payment will be made or time extension allowed for increase in work force, equipment, and working hours needed to put the Project on schedule.

ARTICLE 11: PROMPT PAYMENT PROVISIONS

- 11.1.** Prompt payment provisions in accordance with Section 20104.50 of the Public Contract Code shall apply to this agreement.
- 11.2.** If CITY fails to make a progress payment within 30 days after receipt of an undisputed and properly submitted payment request from CONTRACTOR, CITY shall pay interest to CONTRACTOR equivalent to 0.833% per month (10% per annum).

- 11.3. CITY shall review each payment request as soon as practicable after receipt to determine whether the payment request is proper. The CITY shall return any payment request determined to be improper to CONTRACTOR as soon as practicable, but not later than seven days after receipt. A request returned pursuant to this paragraph shall be accompanied by a writing setting forth why the payment request is improper.

ARTICLE 12: ANTITRUST CLAIM ASSIGNMENT

- 12.1. CONTRACTOR and all subcontractors offer and agree to assign to CITY all rights, title, and interest in and to all causes of action it may have under Section 4 of the Clayton Act (15 U.S.C. Sec. 15) or under the Cartwright Act (Chapter 2 [commencing with Section 16700] of Part 2 of Division 7 of the Business and Professions Code), arising from purchases of goods, services, or materials pursuant to the Contract or any subcontract. This assignment shall be made and become effective when the CITY tenders final payment to CONTRACTOR, without further acknowledgment by the parties.

ARTICLE 13: PREVAILING WAGES

- 13.1. CONTRACTOR acknowledges that it has examined the prevailing rate of per diem wages as established by the California Director of Industrial Relations. The CONTRACTOR agrees to pay workers not less than the applicable prevailing rate of per diem wages, as set forth in these requirements and Labor Code section 1770 et seq. CONTRACTOR agrees specifically to comply with the provisions of Labor Code sections 1720, 1773.3, 1776, and 1777.5, as well as Section 7 of the Department of Transportation Standard Specifications and these Contract Documents.
- 13.2. Contractor acknowledges that this contract is subject to prevailing wage law, including, but not limited to, California Labor Code Sections 1773.2 and 1775 as follows:

The Contractor shall pay the prevailing wage rates for all work performed under the Contract. When any craft or classification is omitted from the general prevailing wage determinations, the Contractor shall pay the wage rate of the craft or classification most closely related to the omitted classification. The Contractor shall forfeit as a penalty to City \$200.00, or any greater penalty provided in the Labor Code for each Calendar Day, or portion thereof, for each worker paid less than the prevailing wage rates for any work done under the Contract employed in the execution of the work by Contractor or by any Subcontract under Contractor in violation of the provisions of the Labor Code. In addition, the difference between such prevailing wage rates and the amount paid to each worker for each Calendar Day, or portion thereof, for which each worker was paid less than the prevailing wage rate shall be paid to each worker by the Contractor.

ARTICLE 14: SEVERABILITY

- 14.1. Nothing contained in the Contract Documents shall be construed to require the commission of any act contrary to law. Should a conflict arise between any provisions contained herein and any present or future statute, law, ordinance, or regulation contrary to which the parties have no legal right to contract or act, the latter shall be curtailed and limited but only to the extent necessary to bring it within the requirements of the law. If such curtailment or limitation is not possible, the affected provision shall be of no force and effect. Except as previously mentioned, such illegality shall not affect the validity of this Contract.

ARTICLE 15: COMPLETE AGREEMENT

- 15.1. These Contract Documents supersede any and all agreements, either oral or in writing, between the parties with respect to the subject matter herein. Each party to this Contract acknowledges that no representation by any party, which is not embodied herein, or any other agreement, statement, or promise not contained in these Contract Documents shall be valid and binding.

ARTICLE 16: INTERPRETATION

- 16.1.** The parties hereto acknowledge and agree that each has been given the opportunity to independently review this Contract with legal counsel, and/or has the requisite experience and sophistication to understand, interpret and agree to the particular language of the provisions of the Contract.
- 16.2.** In case of a controversy or dispute between the parties concerning the provisions herein, this document shall be interpreted according to the provisions herein and no presumption shall arise concerning the draftsmanship of such provision.

ARTICLE 17: GOVERNING LAW

- 17.1.** This Contract is subject to the laws and jurisdiction of the State of California. Venue for any legal proceeding brought in conjunction with this Contract shall be the Superior Court of the County of Nevada, State of California. Contractor waives any federal court removal rights it may have pursuant to any applicable law.

ARTICLE 18: BID ITEMS

ITEM NO.	DESCRIPTION	UNIT OF MEAS.	EST. QTY.	UNIT PRICE	TOTAL COST
1	Mobilization	LS	1		
2	3" Remove and Replace HMA (Glenwood Dr)	SF	7,800		
3	3" Remove and Replace HMA (Fiddick Ln)	SF	2,000		
4	3" Remove and Replace HMA (W Berryhill Dr)	SF	18,800		
5	Traffic Striping (Paint)	LS	1		

TOTAL COST: \$_____

Name of Contractor/Company

WITNESS WHEREOF, the parties have hereunto set their hands the year and date first above written.

“CITY”

CITY OF GRASS VALLEY

By: _____
Hillary Hodge, Mayor

Date: _____

Award of Contract No. _____
By the City Council On:

Date: _____

APPROVED AS TO PROCEDURE

By: _____
Bjorn P. Jones, PE
City Engineer

Date: _____

APPROVED AS TO FORM

By: _____
David J. Ruderman
City Attorney

Date: _____

ATTEST:

By: _____
Taylor Whittingslow
City Clerk

Date: _____

“CONTRACTOR”

(Type full legal name of contractor, entity
type, state of organization here)

By: _____
Officer Signature # 1
(Signature Notarized)

By: _____
Print Name and Title

Date: _____

By: _____
Officer Signature # 2
(Signature Notarized)

By: _____
Print Name and Title

Date: _____

**Licensed in accordance with an act
providing for the registration of
Contractors,**

Contractor's License Number: _____

"If Contractor is a corporation, contract must be signed by the following two corporate officers, one from each category: (1) Chairman of the Board, President or any Vice President, and (2), Corporate Secretary, any Assistant Corporate Secretary, Chief Financial Officer or any Treasurer or Assistant Treasurer, unless an authenticated copy of a resolution of the corporation which delegates to a single officer the authority to bind the corporation is attached to this contract.

If Contractor is another type of business entity, such as a partnership or limited liability company, contract must be signed by officer(s) possessing legal authority to bind the entity. An authenticated copy of a resolution, partnership agreement, operating agreement or other legal evidence of signature authority must be attached to this contract."

ATTACHMENTS

1. Labor Code Section 1861 Certification
2. Labor & Materials Bond
3. Faithful Performance Bond
4. List of Subcontractors

CERTIFICATION
LABOR CODE SECTION 1861

STATE OF CALIFORNIA
CITY OF GRASS VALLEY

I, the undersigned, do hereby certify:

That I am aware of the provisions of Section 3700 of the Labor Code of the State of California, which requires every employer to be insured against liability for Workers' Compensation or to undertake self insurance in accordance with the provisions of that code, and I will comply with such provisions before commencing the performance of the work of this contract.

Executed at : _____

On: _____

I certify under the penalty of perjury that the foregoing is true and correct.

CONTRACTOR - EMPLOYER

BY: _____

PRINT NAME: _____

TITLE: _____

BOND FOR LABOR AND MATERIALS

KNOW ALL MEN BY THESE PRESENTS THAT WHEREAS, CITY OF GRASS VALLEY, STATE OF CALIFORNIA, hereinafter called the "Owner" has awarded to _____, as Principal, hereinafter designated as the "Contractor," a contract for the work described as follows:

2026 PAVEMENT REMEDIATION PROJECT

AND, WHEREAS, the Contractor is required to furnish a bond in connection with said contract, to secure the payment of claims of laborers, mechanics, materialmen, and other persons as provided by law;

NOW, THEREFORE, we, the undersigned Contractor and _____ Surety, are held and firmly bound unto the Owner in the amount required by law, in the sum of _____ Dollars (\$_____) for which payment well and truly to be made we bind ourselves, our heirs, executors and administrators, successors and assigns, jointly and severally, firmly by these presents.

THE CONDITION of this obligation is such, that if the Contractor, his or its heirs, executors, administrators, successors or assigns, or subcontractors shall fail to pay any of the persons referred to in Civil Code 9100, amounts due under the Unemployment Insurance Code with respect to work or labor performed by any such claimant, or amount due the Franchise Tax Board as provided in Civil Code 9554, that the surety or sureties herein will pay for the same, in amount not exceeding the sum specified in this bond, otherwise the above obligation shall be void. In case suit is brought in this bond, the said surety will pay reasonable attorneys' fee to be fixed by the court.

This bond shall inure to the benefit of any of the persons referred to in Civil Code 9100 so as to give a right of action to such persons or their assigns in any suit brought upon this bond. Any such right of action shall be subject to the provisions of Civil Code 8608 and 9566.

PROVIDED, FURTHER, that the said surety, for value received hereby stipulates and agrees that no change, extension of time, alteration or addition to the terms of the contract or to the work to be performed thereunder or the specifications accompanying the same shall in any way affect its obligation on this bond, and it does hereby waive notice of any change, extension of time, alteration or addition to the terms of the contract or to the work or to the specifications.

PROVIDED, FURTHER, that no settlement between the Owner and the Contractor shall abridge the right of any beneficiary hereunder, whose claim may be unsatisfied.

PROVIDED, FURTHER, that surety covenants that it is an Admitted Surety Insurer in the State of California as defined by California Code of Civil Procedures, Section 995.120. .

*SURETY Attorney-In-Fact
(Signature must be notarized)
Date: _____

CONTRACTOR
(Signature must be notarized)
Date: _____

Address of Surety: _____

* ATTORNEY-IN-FACT MUST HAVE POWER OF ATTORNEY ON FILE WITH CITY CLERK OF CITY OF GRASS VALLEY OR INCLUDE A COPY OF POWER OF ATTORNEY WITH THIS BOND.

BOND OF FAITHFUL PERFORMANCE

KNOW ALL MEN BY THESE PRESENTS THAT WE _____, the Contractor in the Contract hereto annexed, as principal, and _____ as Surety are held and firmly bound unto the City of Grass Valley in the sum of _____ Dollars (\$_____) lawful money of the United States, for which payment, well and truly to be made, we bind ourselves, jointly and severally, firmly by these presents

THE CONDITION of the above obligation is that if said principal as Contractor in the contract hereto annexed shall faithfully perform each and all of the conditions of said contract to be performed by him, and shall furnish all tools, equipment, apparatus, facilities, transportation, labor, and material, other than material, if any, agreed to be furnished by the CITY, necessary to perform and complete, and to perform and complete in a good workmanlike manner, and to guarantee acceptable performance of the work for a period of one year following the acceptance of the project, the work of **2026 PAVEMENT REMEDIATION PROJECT** in strict conformity with the terms and conditions set forth in the contract hereto annexed, and after a period of one year following the acceptance of the project, then this obligation shall be null and void, otherwise to remain in full force and effect; and the said surety, for value received, hereby stipulates and agrees that no change, extension of time, alteration or addition to the terms of the contract or to the work to be performed thereunder or the specifications accompanying the same shall, in any wise, affect its obligation on this bond, and it does hereby waive notice of any such change, extension of time, alteration or addition to the terms of the contract or to the work or to the specifications.

Surety further agrees in case suit is brought upon this bond that it will pay, in addition to the basic obligation herein, all court costs, expenses, and all reasonable attorney's fees to be awarded and fixed by the Court, and to be taxed as costs, and to be included in the judgment therein rendered.

*SURETY Attorney-In-Fact
(Signature must be notarized)
Date: _____

CONTRACTOR
(Signature must be notarized)
Date: _____

Address of Surety: _____

***ATTORNEY-IN-FACT MUST HAVE POWER OF ATTORNEY ON FILE WITH CITY CLERK OF CITY OF GRASS VALLEY OR INCLUDE A COPY OF POWER OF ATTORNEY WITH THIS BOND.**

LIST OF SUBCONTRACTORS

The Contractor shall list the name, address, and contractor's license classification and number of each Subcontractor required to be listed by Section 2-1.054, "Required Listing of Proposed Subcontractors," of the Standard Specifications, and designate the portion and percentage of the work to be performed by the Subcontractor, to whom the Contractor proposes to subcontract portions of the work. ***The California contractor license designation and number shall be included for all subcontractors doing work in excess of 0.5 percent of the total Project Contract price, or \$10,000.00, whichever is greater.***

Subcontractor Name, Address & Email	License Designation Number	Description of Portion of Work Contracted With Applicable Item(s) #	% of Work per Bid Item	Dollar Amount of Work